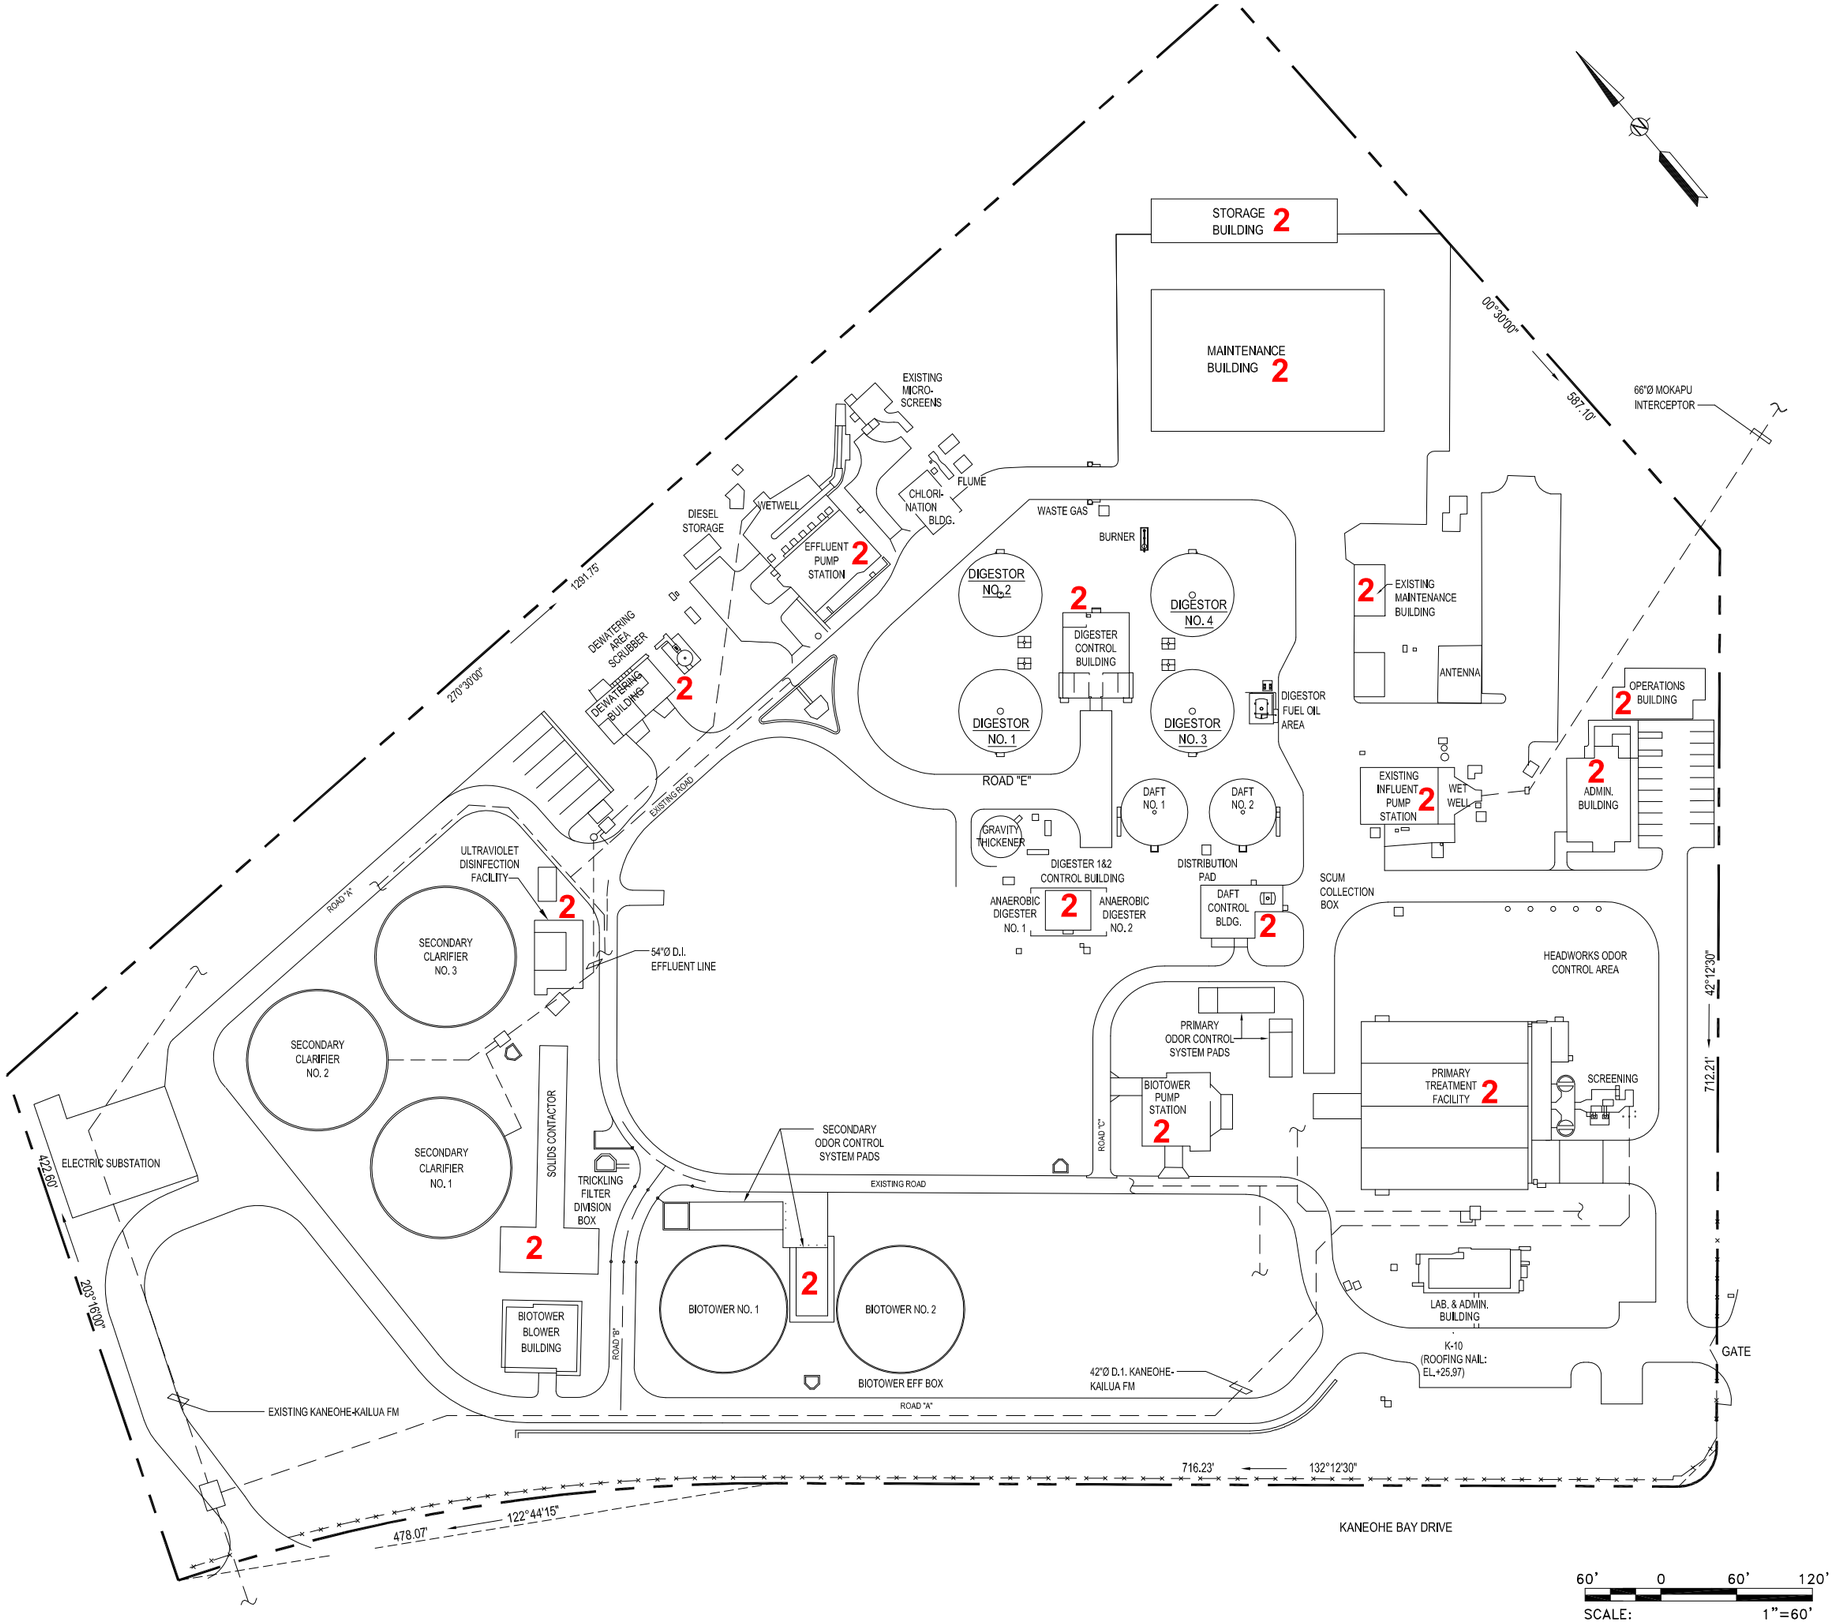
STORAGE BUILDING 2
MAINTENANCE BUILDING 2
00°30'00"
587.10'
66"Ø MOKAPU INTERCEPTOR
EXISTING MICRO-SCREENS
FLUME
CHLORI-NATION BLDG.
DIESEL STORAGE
WETWELL
EFFLUENT PUMP STATION 2
1291.75'
270°30'00"
DEWATERING AREA SCRUBBER
DEWATERING BUILDING 2
EXISTING ROAD
WASTE GAS
BURNER
DIGESTOR NO. 2
DIGESTOR NO. 4
DIGESTER CONTROL BUILDING 2
DIGESTOR NO. 1
DIGESTOR NO. 3
DIGESTOR FUEL OIL AREA
ROAD "E"
EXISTING MAINTENANCE BUILDING 2
ANTENNA
OPERATIONS BUILDING 2
ADMIN. BUILDING 2
EXISTING INFLUENT PUMP STATION 2
WET WELL
DAFT NO. 1
DAFT NO. 2
GRAVITY THICKENER
DIGESTER 1&2 CONTROL BUILDING
DISTRIBUTION PAD
ANAEROBIC DIGESTER NO. 1
ANAEROBIC DIGESTER NO. 2 2
DAFT CONTROL BLDG. 2
SCUM COLLECTION BOX
ULTRAVIOLET DISINFECTION FACILITY 2
ROAD "A"
SECONDARY CLARIFIER NO. 3
54"Ø D.I. EFFLUENT LINE
SECONDARY CLARIFIER NO. 2
SECONDARY CLARIFIER NO. 1
SOLIDS CONTACTOR 2
HEADWORKS ODOR CONTROL AREA
PRIMARY ODOR CONTROL SYSTEM PADS
BIOTOWER PUMP STATION 2
ROAD "C"
PRIMARY TREATMENT FACILITY 2
SCREENING
712.21'
42°12'30"
ELECTRIC SUBSTATION
422.60'
203°16'00"
TRICKLING FILTER DIVISION BOX
SECONDARY ODOR CONTROL SYSTEM PADS
EXISTING ROAD
BIOTOWER BLOWER BUILDING
ROAD "B"
BIOTOWER NO. 1
2
BIOTOWER NO. 2
BIOTOWER EFF BOX
ROAD "A"
LAB. & ADMIN. BUILDING
K-10 (ROOFING NAIL: EL.+25.97)
GATE
42"Ø D.I. KANEOHE-KAILUA FM
EXISTING KANEOHE-KAILUA FM
716.23'
132°12'30"
122°44'15"
478.07'
KANEOHE BAY DRIVE
60' 0 60' 120'
SCALE: 1"=60'