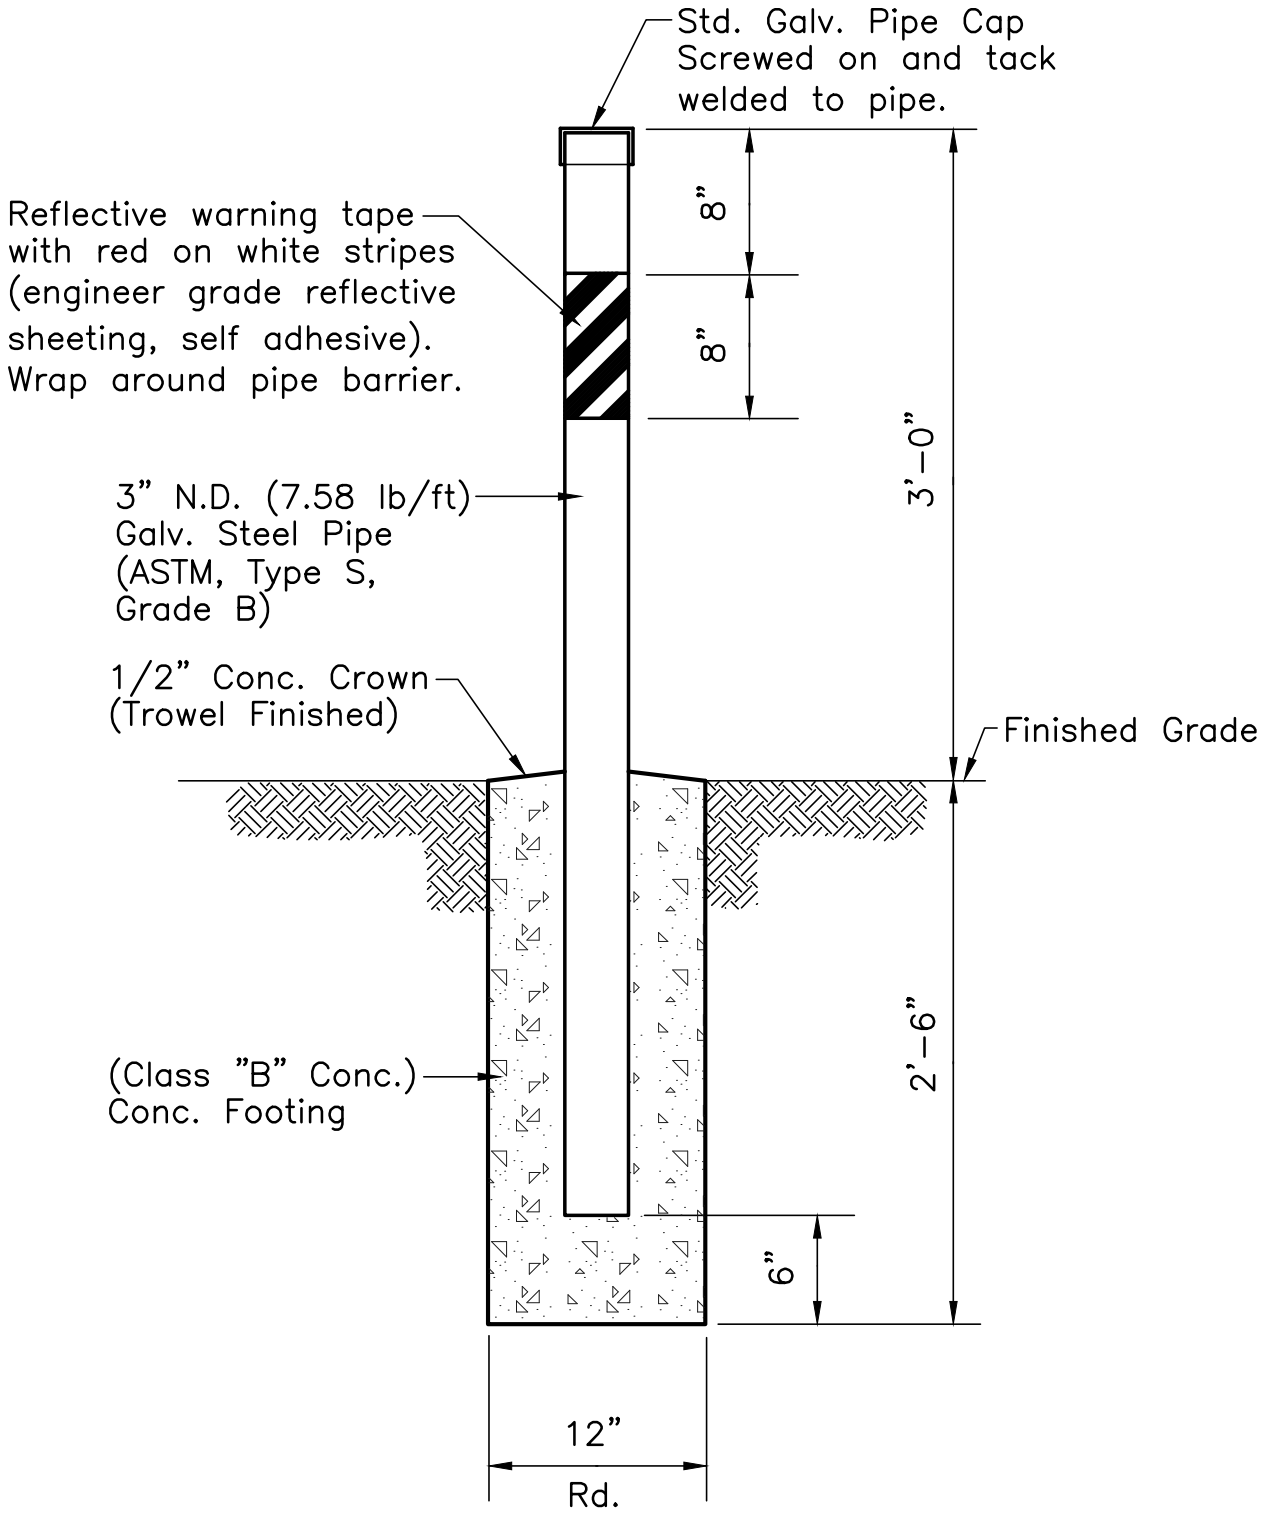

NOTE:

1. All welds and damaged galvanized surfaces shall be painted with two coats ZRC Cold Galvanizing Compound.

M-2(F)

M-2	STANDARD DETAILS	**PIPE BARRIER DETAIL** SCALE: NOT TO SCALE REVISED: APRIL 2003	CITY COUNTY OF HONOLULU