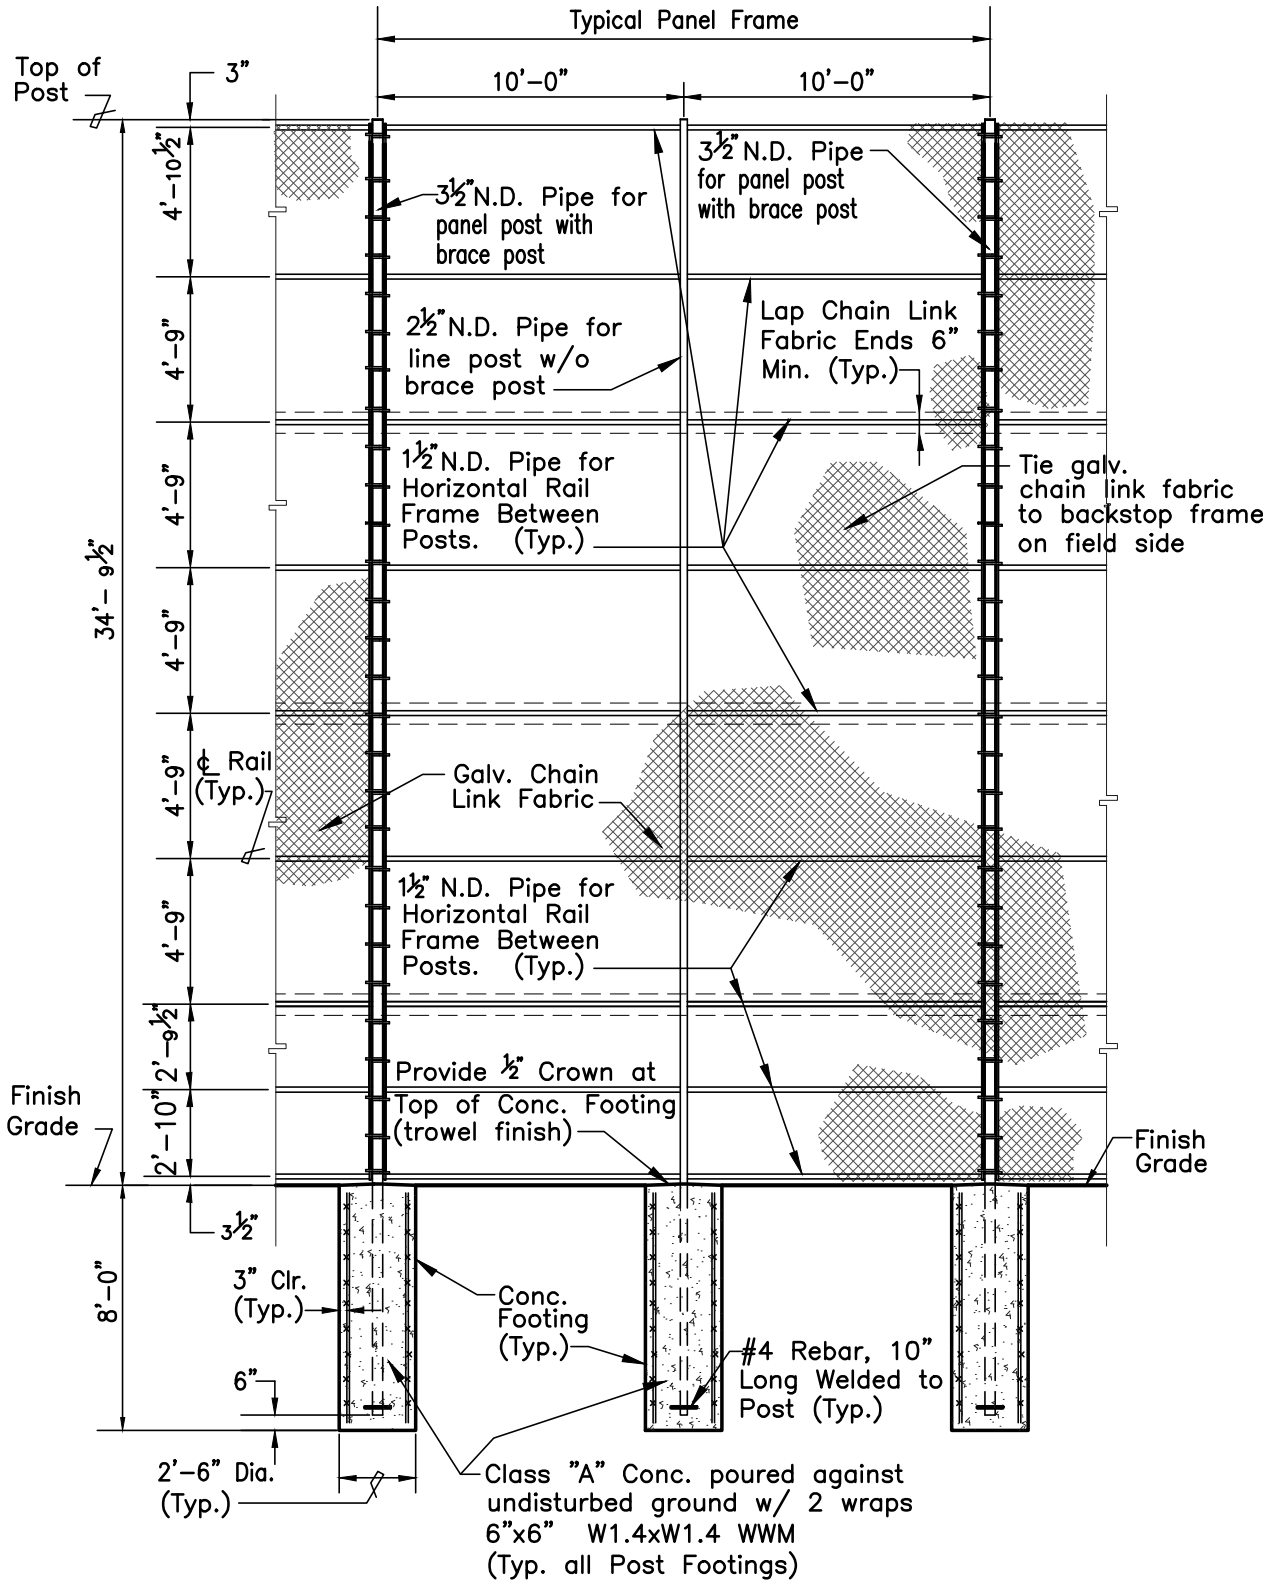

TYPICAL PANEL FRAME

B-2(F)

CITY COUNTY OF HONOLULU	BASEBALL BACKSTOP (TYPE "A") - TYPICAL PANEL FRAME SCALE: NOT TO SCALE REVISED: APRIL 2003	STANDARD DETAILS	B-2B