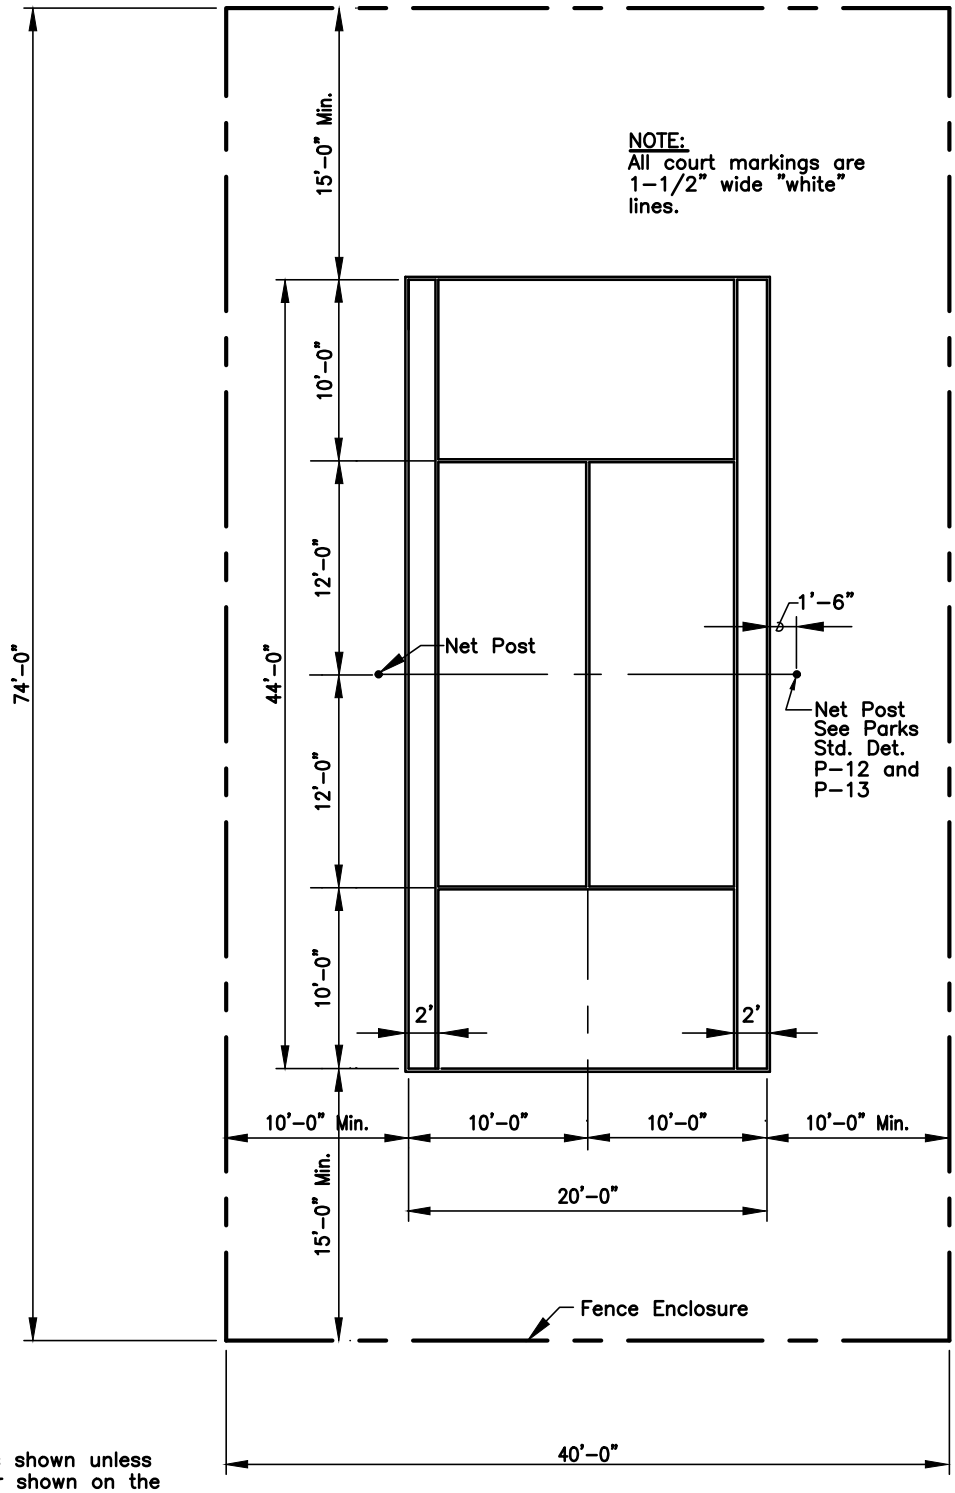

NOTES:

1. Dimensions shall be as shown unless otherwise noted and/or shown on the plans.
2. Painting of court lines and markings with motorized spraying machine will not be allowed.

P-17(F)

CITY COUNTY OF HONOLULU	PADDLE TENNIS COURT LAYOUT SCALE: NOT TO SCALE REVISED: FEBRUARY 2007	STANDARD DETAILS	P-17