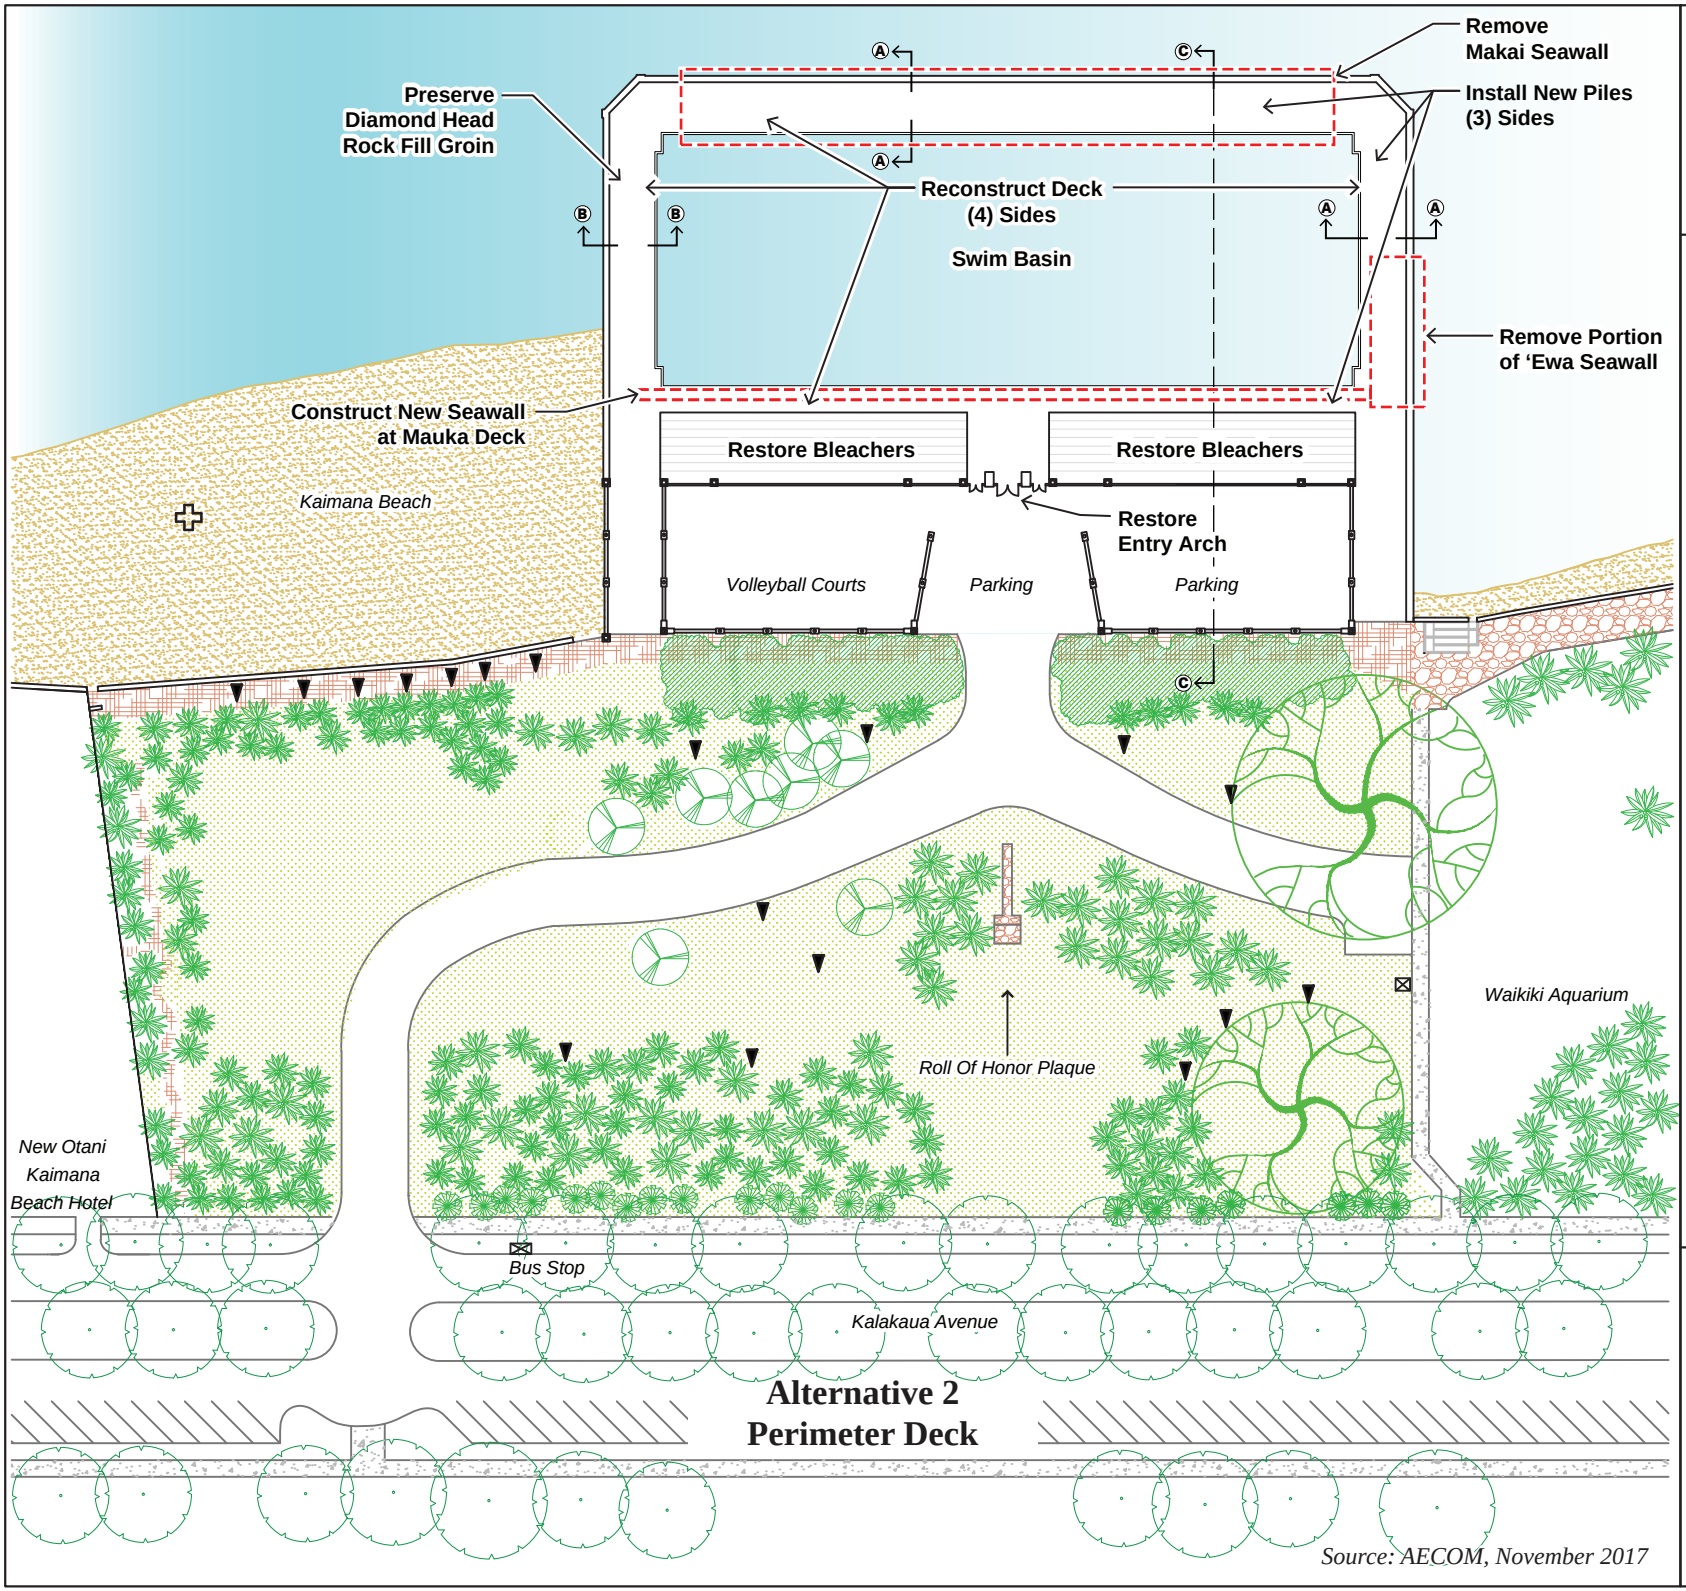

Source: AECOM, November 2017

Waikiki War Memorial Complex

Alternative 2 Perimeter Deck

LEGEND

- Exceptional Banyan Tree
- Ironwood Tree
- Existing Tree (representative)
- Coconut Tree
- Palm Tree
- Hau Trees
- Public Sidewalk
- Paved Walkway
- Unpaved Walkway
- Sand
- Lifeguard Stand (location approximate)
- Benches/Picnic Tables (location approximate)

W S N E

0 20 40 80 120

GRAPHIC SCALE IN FEET

November 2017