TYPICAL ROAD SECTION
BERETANIA STREET
NUUANU TO ALAPAI
Scale 3/8" = 1'-0"

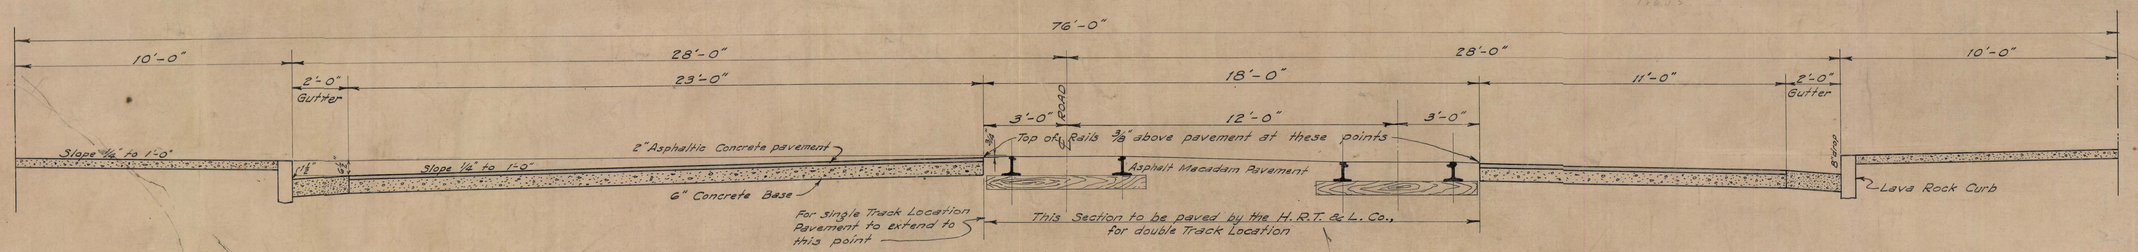

PROPERTY OF DIVISION OF ENGINEERING

EXHIBIT "I"

OFFICE OF THE CITY & COUNTY ENGINEER
HONOLULU, HAWAII

PRELIMINARY PLAN
BERETANIA STREET
NUUANU AVE TO ALAPAI ST.

ENGINEER T.H.L. F.K.P. DATE Mch 1, 1938
DRAFTSMAN Q.A.A. CHECKED BY F.W.C. - M.O.
SCALE 1" = 40 Ft. APPROVED: H. B. Baldwin
CITY & COUNTY ENGINEER

APPROVED: B. F. Fisher
CHIEF ENGINEER - CITY & COUNTY OF HONOLULU

Revised Dec. 1937

FILE	POCKET	FOLDER	NO.
2	5	3	1