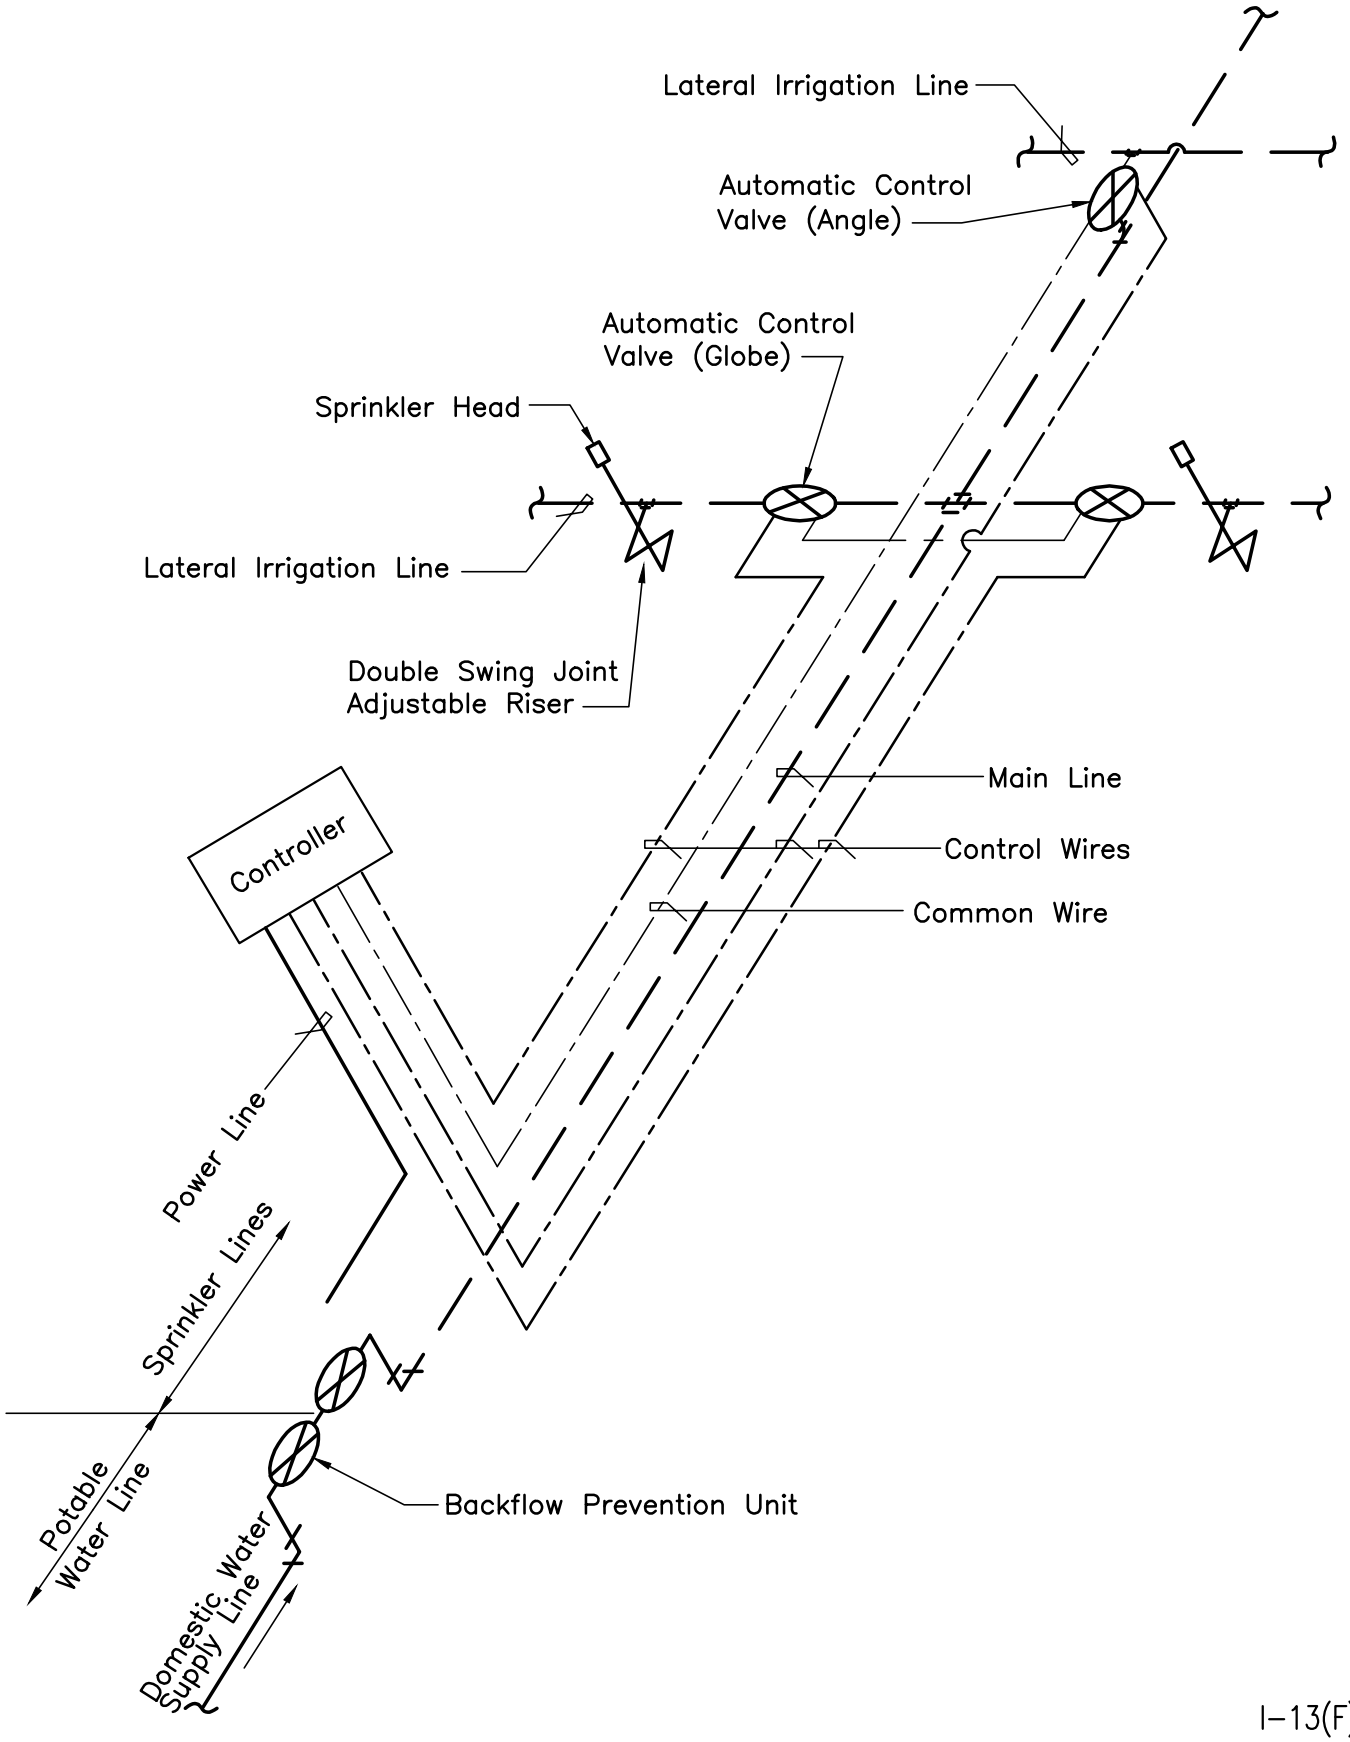

I-13(F)

CITY COUNTY OF HONOLULU	SPRINKLER SYSTEM SCHEMATIC DIAGRAM SCALE: NOT TO SCALE REVISED: APRIL 2003	STANDARD DETAILS	I-13